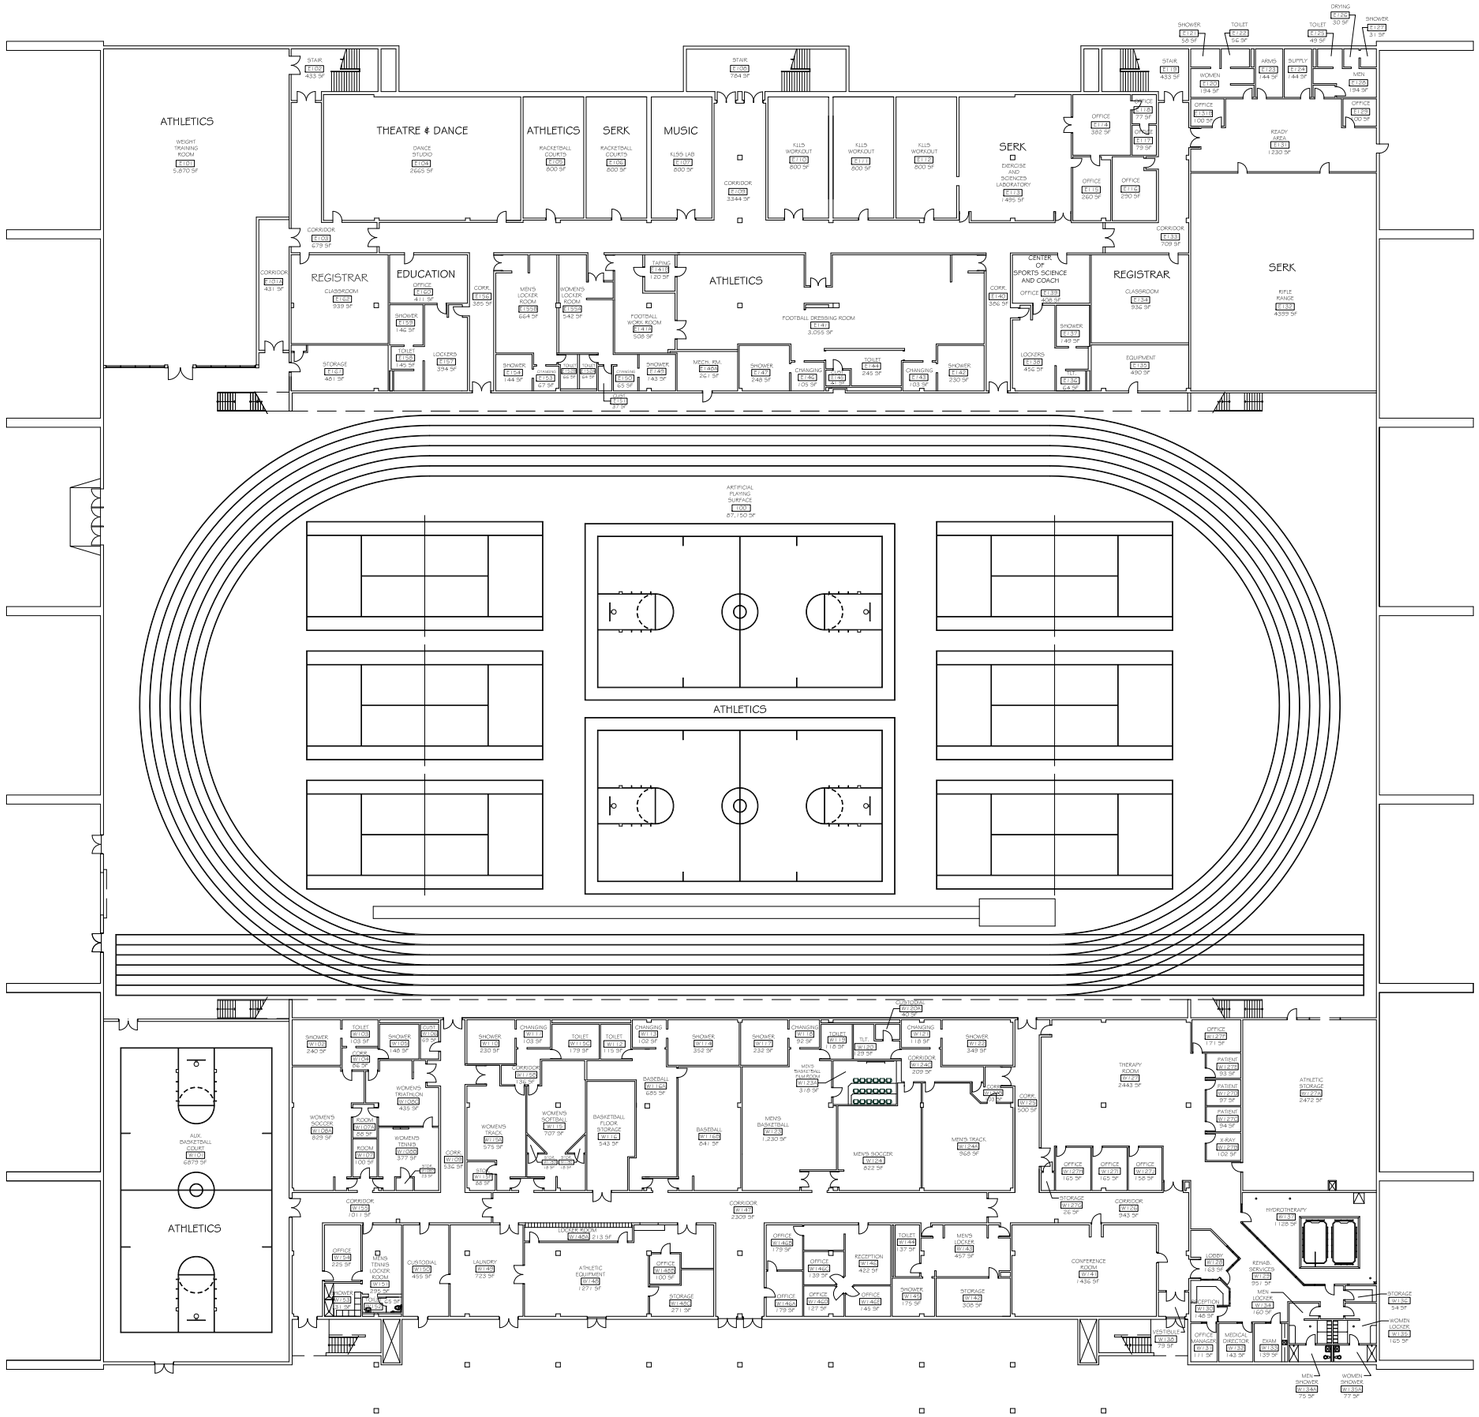

PRELIMINARY DRAWING NOT FOR CONSTRUCTION

FIRST FLOOR PLAN

SCALE: 1" = 50'-0"

BUILDING #: 7	
911 Address: 1081 JOHN ROBERT BELL DR	
Total BUILDING Square Footage: 343,843	
Total FLOOR Square Footage: 176,336	

EAST TENNESSEE STATE UNIVERSITY
Department of Facilities
Office of Planning, Design and Construction

MEMORIAL CENTER (MINI-DOME)

FIRST FLOOR

DATE: 09/29/23